



**The Phillips Jenson Group**  
Architects, P.C.  
11 West 42nd Street  
New York, New York 10036

**Wesler-Cohen Associates**  
Consulting Engineers  
740 Broadway  
Amityville, New York 11701

No. Date Revision Approved

Engineering Department  
Design Division

The World Trade Center

FIRE COMMAND CENTERS

ARCHITECTURAL


TOWER ONE  
PLAN & ELEVATIONS

This drawing subject to conditions in contract. All inventions, ideas, designs and methods herein are reserved to Port Authority and may not be used without its written consent.


AI Task Leader JL Drawn by B2 Checked By

Date 05/24/96 Scale AS SHOWN

Contract Number WTC-861.089 Drawing Number A-1

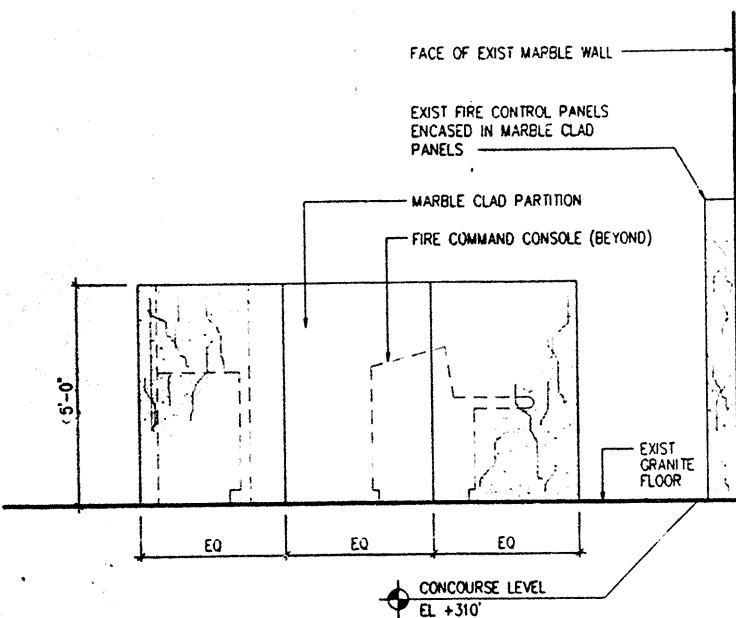


**E3 END ELEVATION**  
SCALE IN FEET

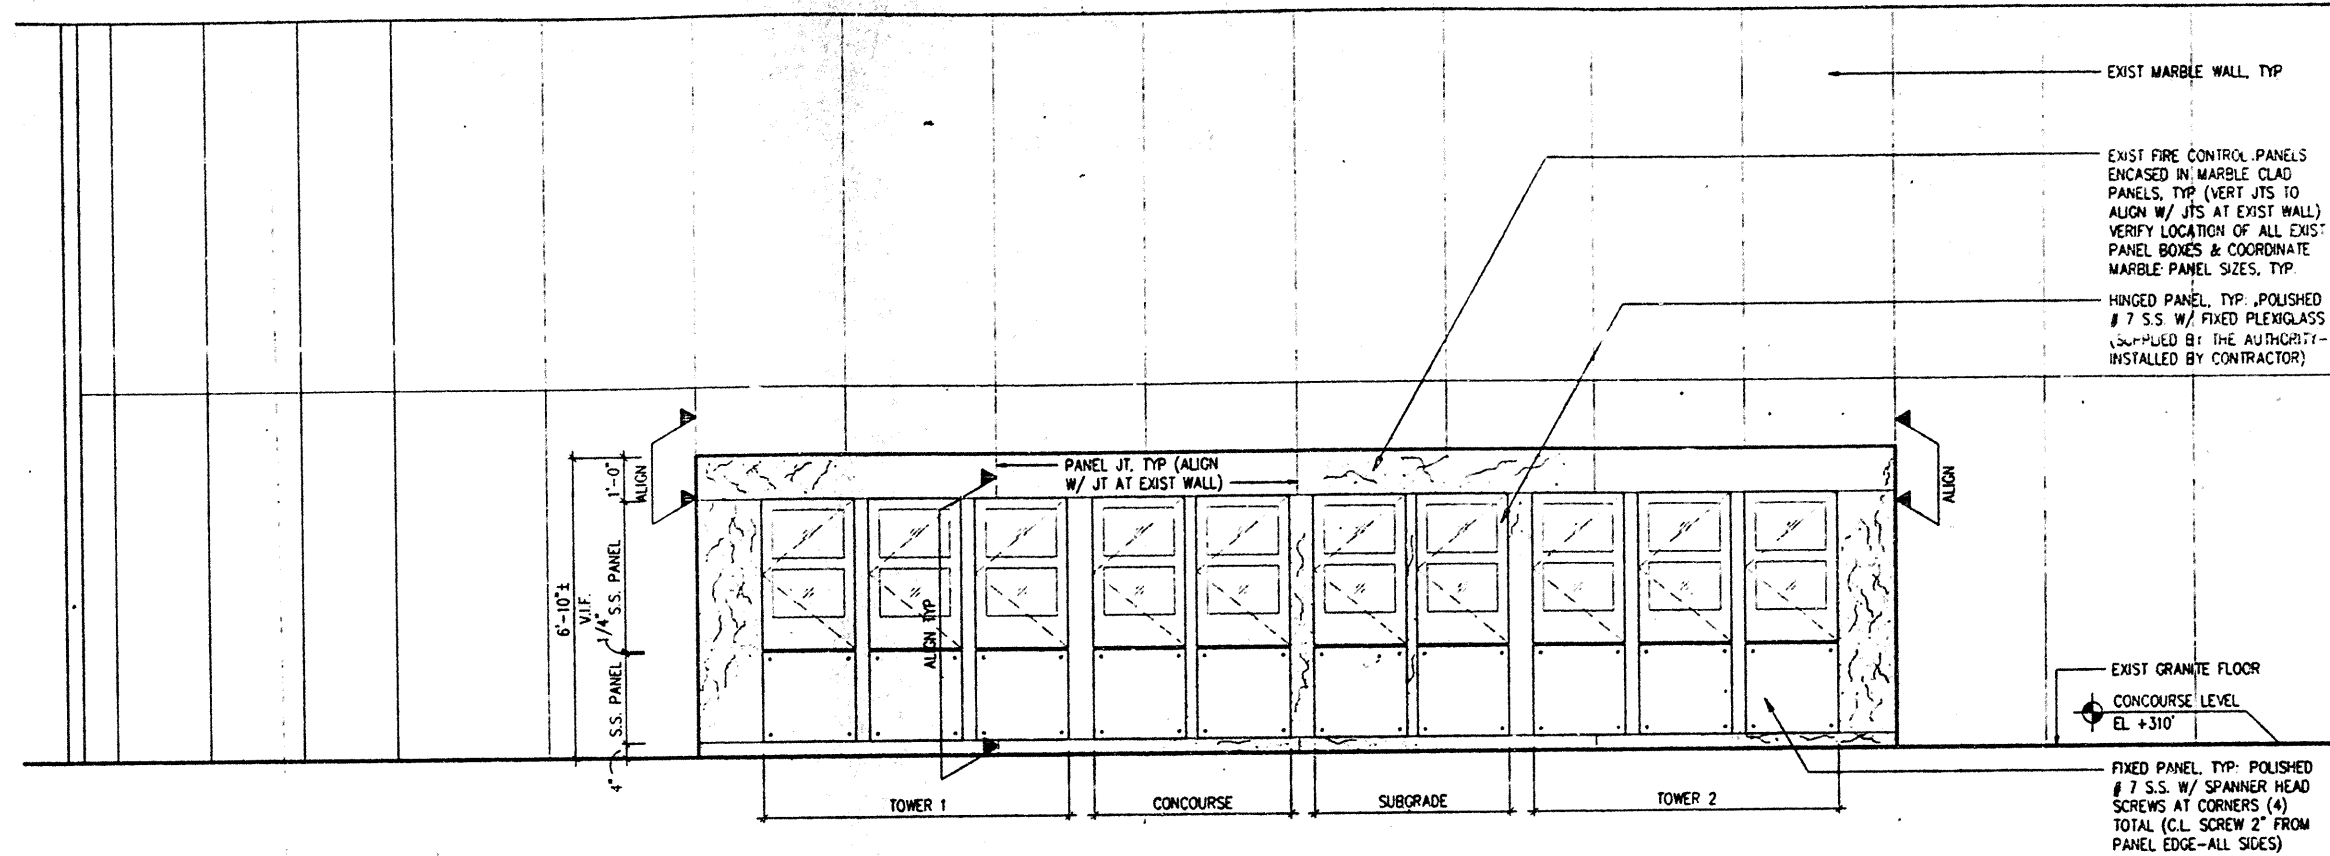

**E2 ELEVATION AT F.C. PANELS**  
SCALE IN FEET

FIRE COMMAND EQUIPMENT LEGEND		
NOTE: ALL EQUIPMENT SUPPLIED BY THE AUTHORITY & INSTALLED BY CONTRACTOR. U.O.N. - PROVIDE POWER, TYP (SEE ELEC DWGS). ALL CONSOLE EQUIPMENT, PANELS, MONITORS, ETC TO BE ELUSH MTD, U.O.N.		
* INDICATES ITEMS TO BE SUPPLIED BY CONTRACTOR		
NUMBER	QUANTITY	SPECIFICATION
1	1	CCTV RACK (IN CABINET BELOW)
2	4	KEYBOARD (ON SLIDE BELOW)
3	3	PENCIL DRAWER
4	1	BATTERY CHARGER (IN CABINET BELOW)
5	1	BASE RADIO W/ MICROPHONE (PENCIL DRAWER-BELOW)
6	5	HOT LINE PHONES (IN VERT CONSOLE)
7	1	NCC-TOWER 2 (IN VERT CONSOLE)/C.P.U. (IN CAB BELOW)
8	3	MOUNTED PHONESET, ELEC. OUID, (2) PHONE JACKS
9	1	NCC-SUB-G (IN VERT CONSOLE)/C.P.U. (IN CAB BELOW)
10	1	NCC-CONC (IN VERT CONSOLE)/C.P.U. (IN CAB BELOW)
11	1	STATIONARY INTERCOM (IN VERT CONSOLE)
12	1	NCC-TOWER 1 (IN VERT CONSOLE)/C.P.U. (IN CAB BELOW)
13	1	CCTV MONITOR (IN VERT CONSOLE)
14	6	PORTABLE PHONES (PROVIDE WALL JACKS)
15	4	DOT MATRIX PRINTER (PROVIDE SLOT FOR PAPER FEED, GROMET & HOLE)
16	1	LASER PRINTER (PROVIDE GROMET & HOLE)
17	1	FAX (PROVIDE GROMET & HOLE)

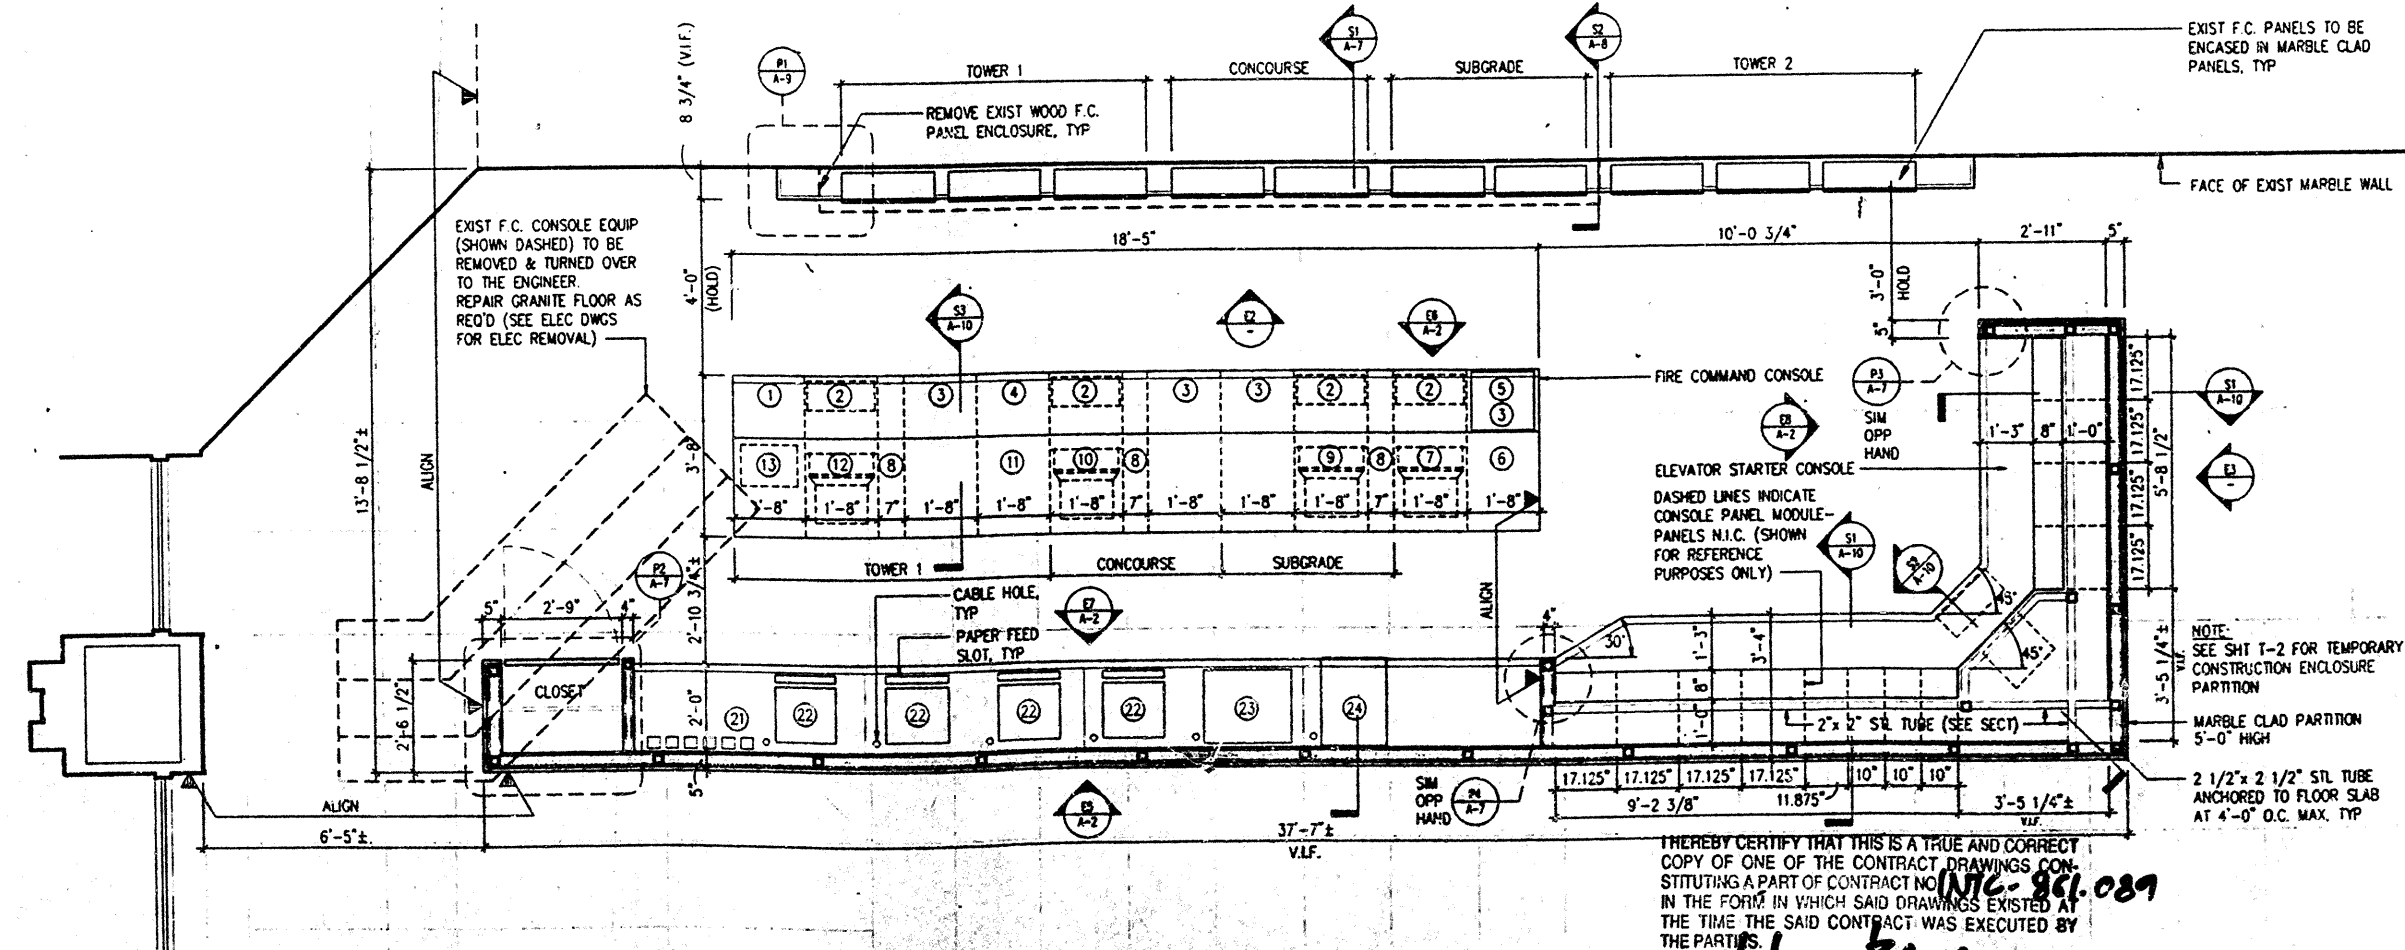

**P1 FIRE COMMAND CENTER PLAN**  
SCALE IN FEET

THEREBY CERTIFY THAT THIS IS A TRUE AND CORRECT COPY OF ONE OF THE CONTRACT DRAWINGS CONSTITUTING A PART OF CONTRACT NO. WTC-861.089 IN THE FORM IN WHICH SAID DRAWINGS EXISTED AT THE TIME THE SAID CONTRACT WAS EXECUTED BY THE PARTIES.  
DATE 9/19/96  
DATE 9/24/96  
SPECIAL WRITER  
ENGINEER OF DESIGN